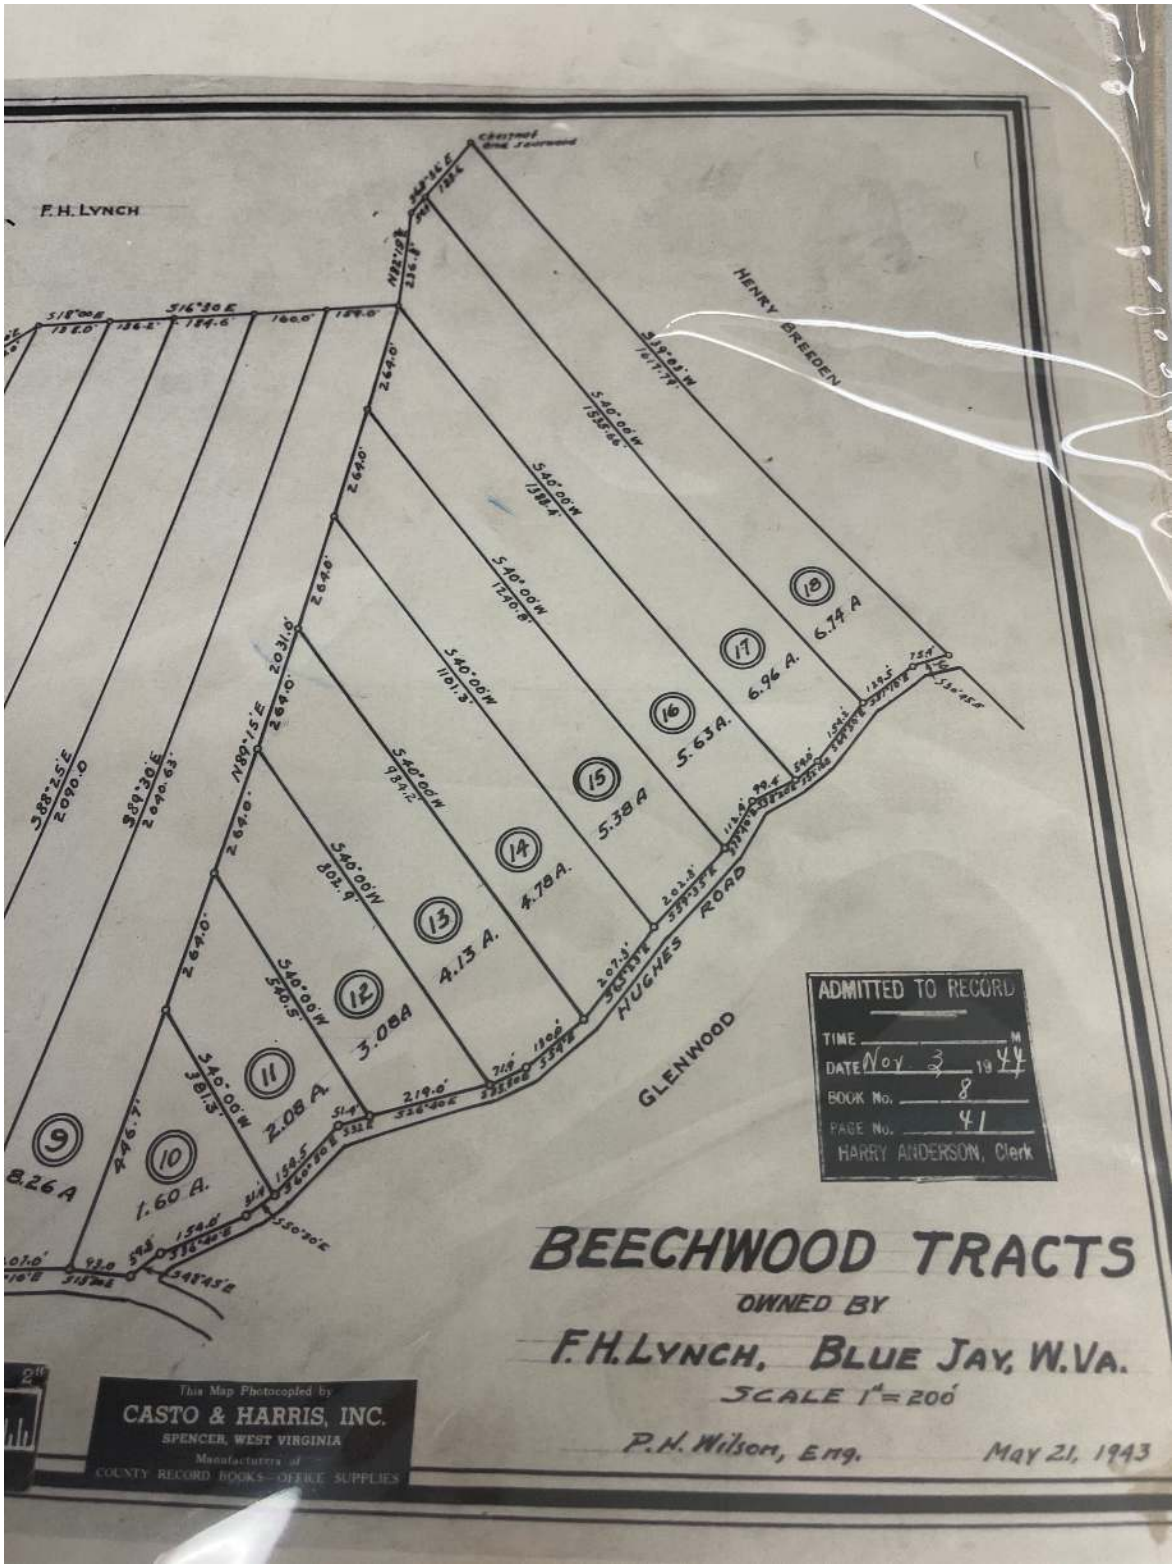
F.H. LYNCH
HENRY BREEDEN
HUGHES ROAD
GLENWOOD
9
8.26 A
10
1.60 A.
11
2.08 A.
12
3.08A
13
4.13 A.
14
4.78A.
15
5.38 A
16
5.63A.
17
6.96 A.
18
6.74 A
ADMITTED TO RECORD
TIME M
DATE Nov 3 1944
BOOK No. 8
PAGE No. 41
HARRY ANDERSON, Clerk
BEECHWOOD TRACTS
OWNED BY
F.H. LYNCH, BLUE JAY, W.VA.
SCALE 1" = 200'
P.H. Wilson, Eng. May 21, 1943
This Map Photocopied by
CASTO & HARRIS, INC.
SPENCER, WEST VIRGINIA
Manufacturers of
COUNTY RECORD BOOKS — OFFICE SUPPLIES